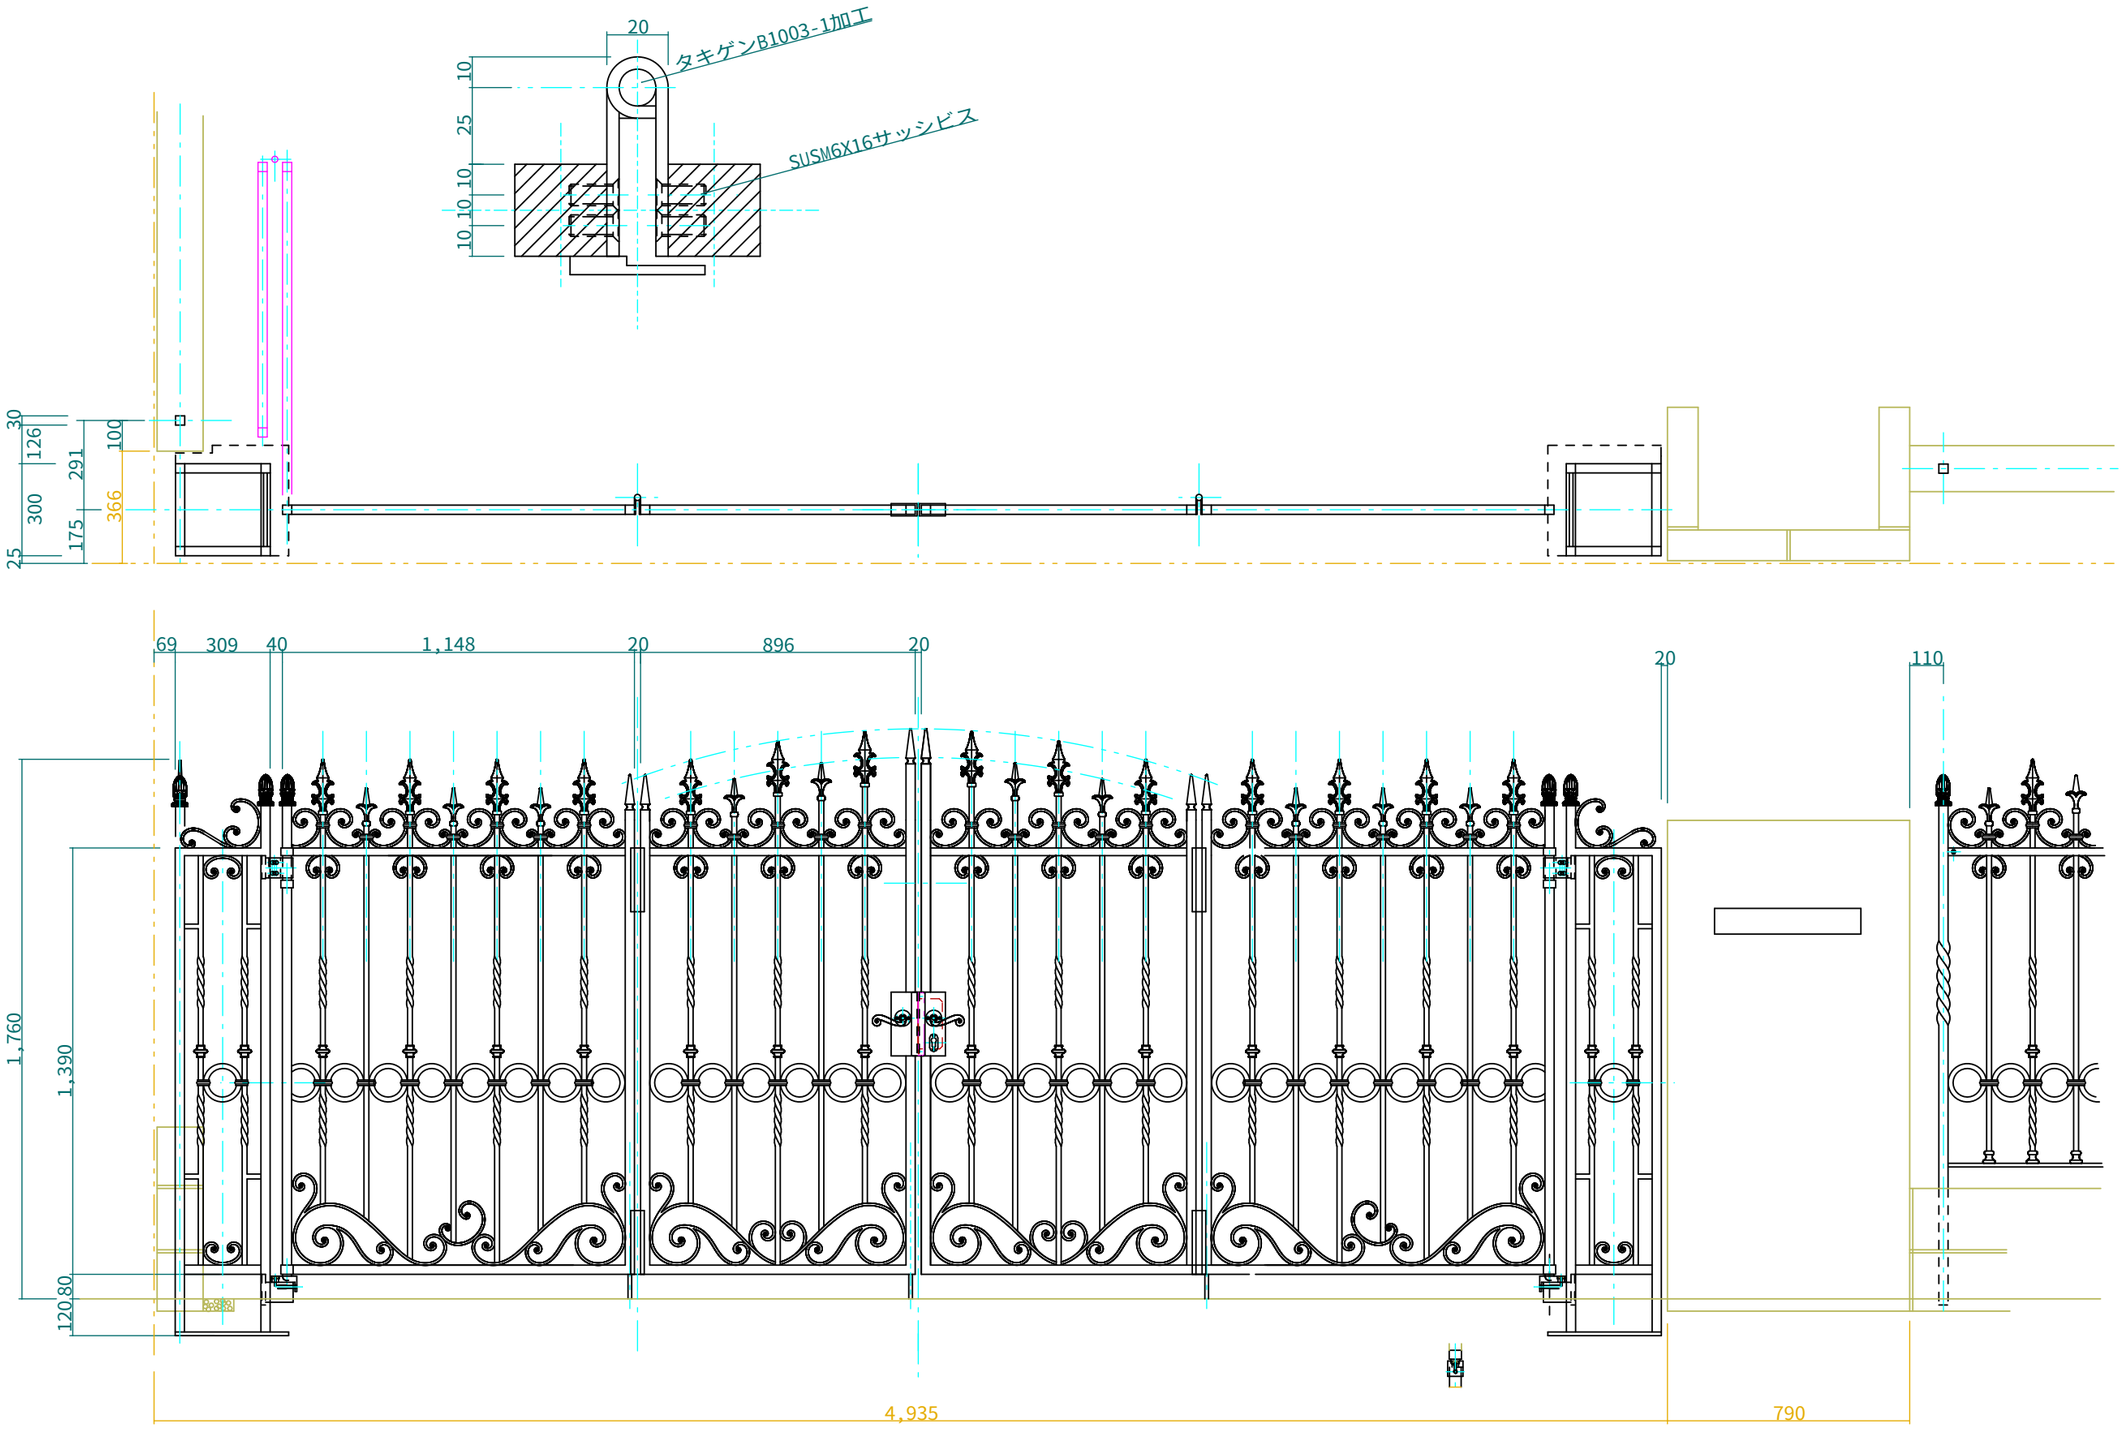

No.
Title:
View: T L F R B
Subject: 道路面門扉 B
Scale(Size)= 1:20(A3) Date: Sign: wtj
LECKY METAL ORNAMENTS JAPAN