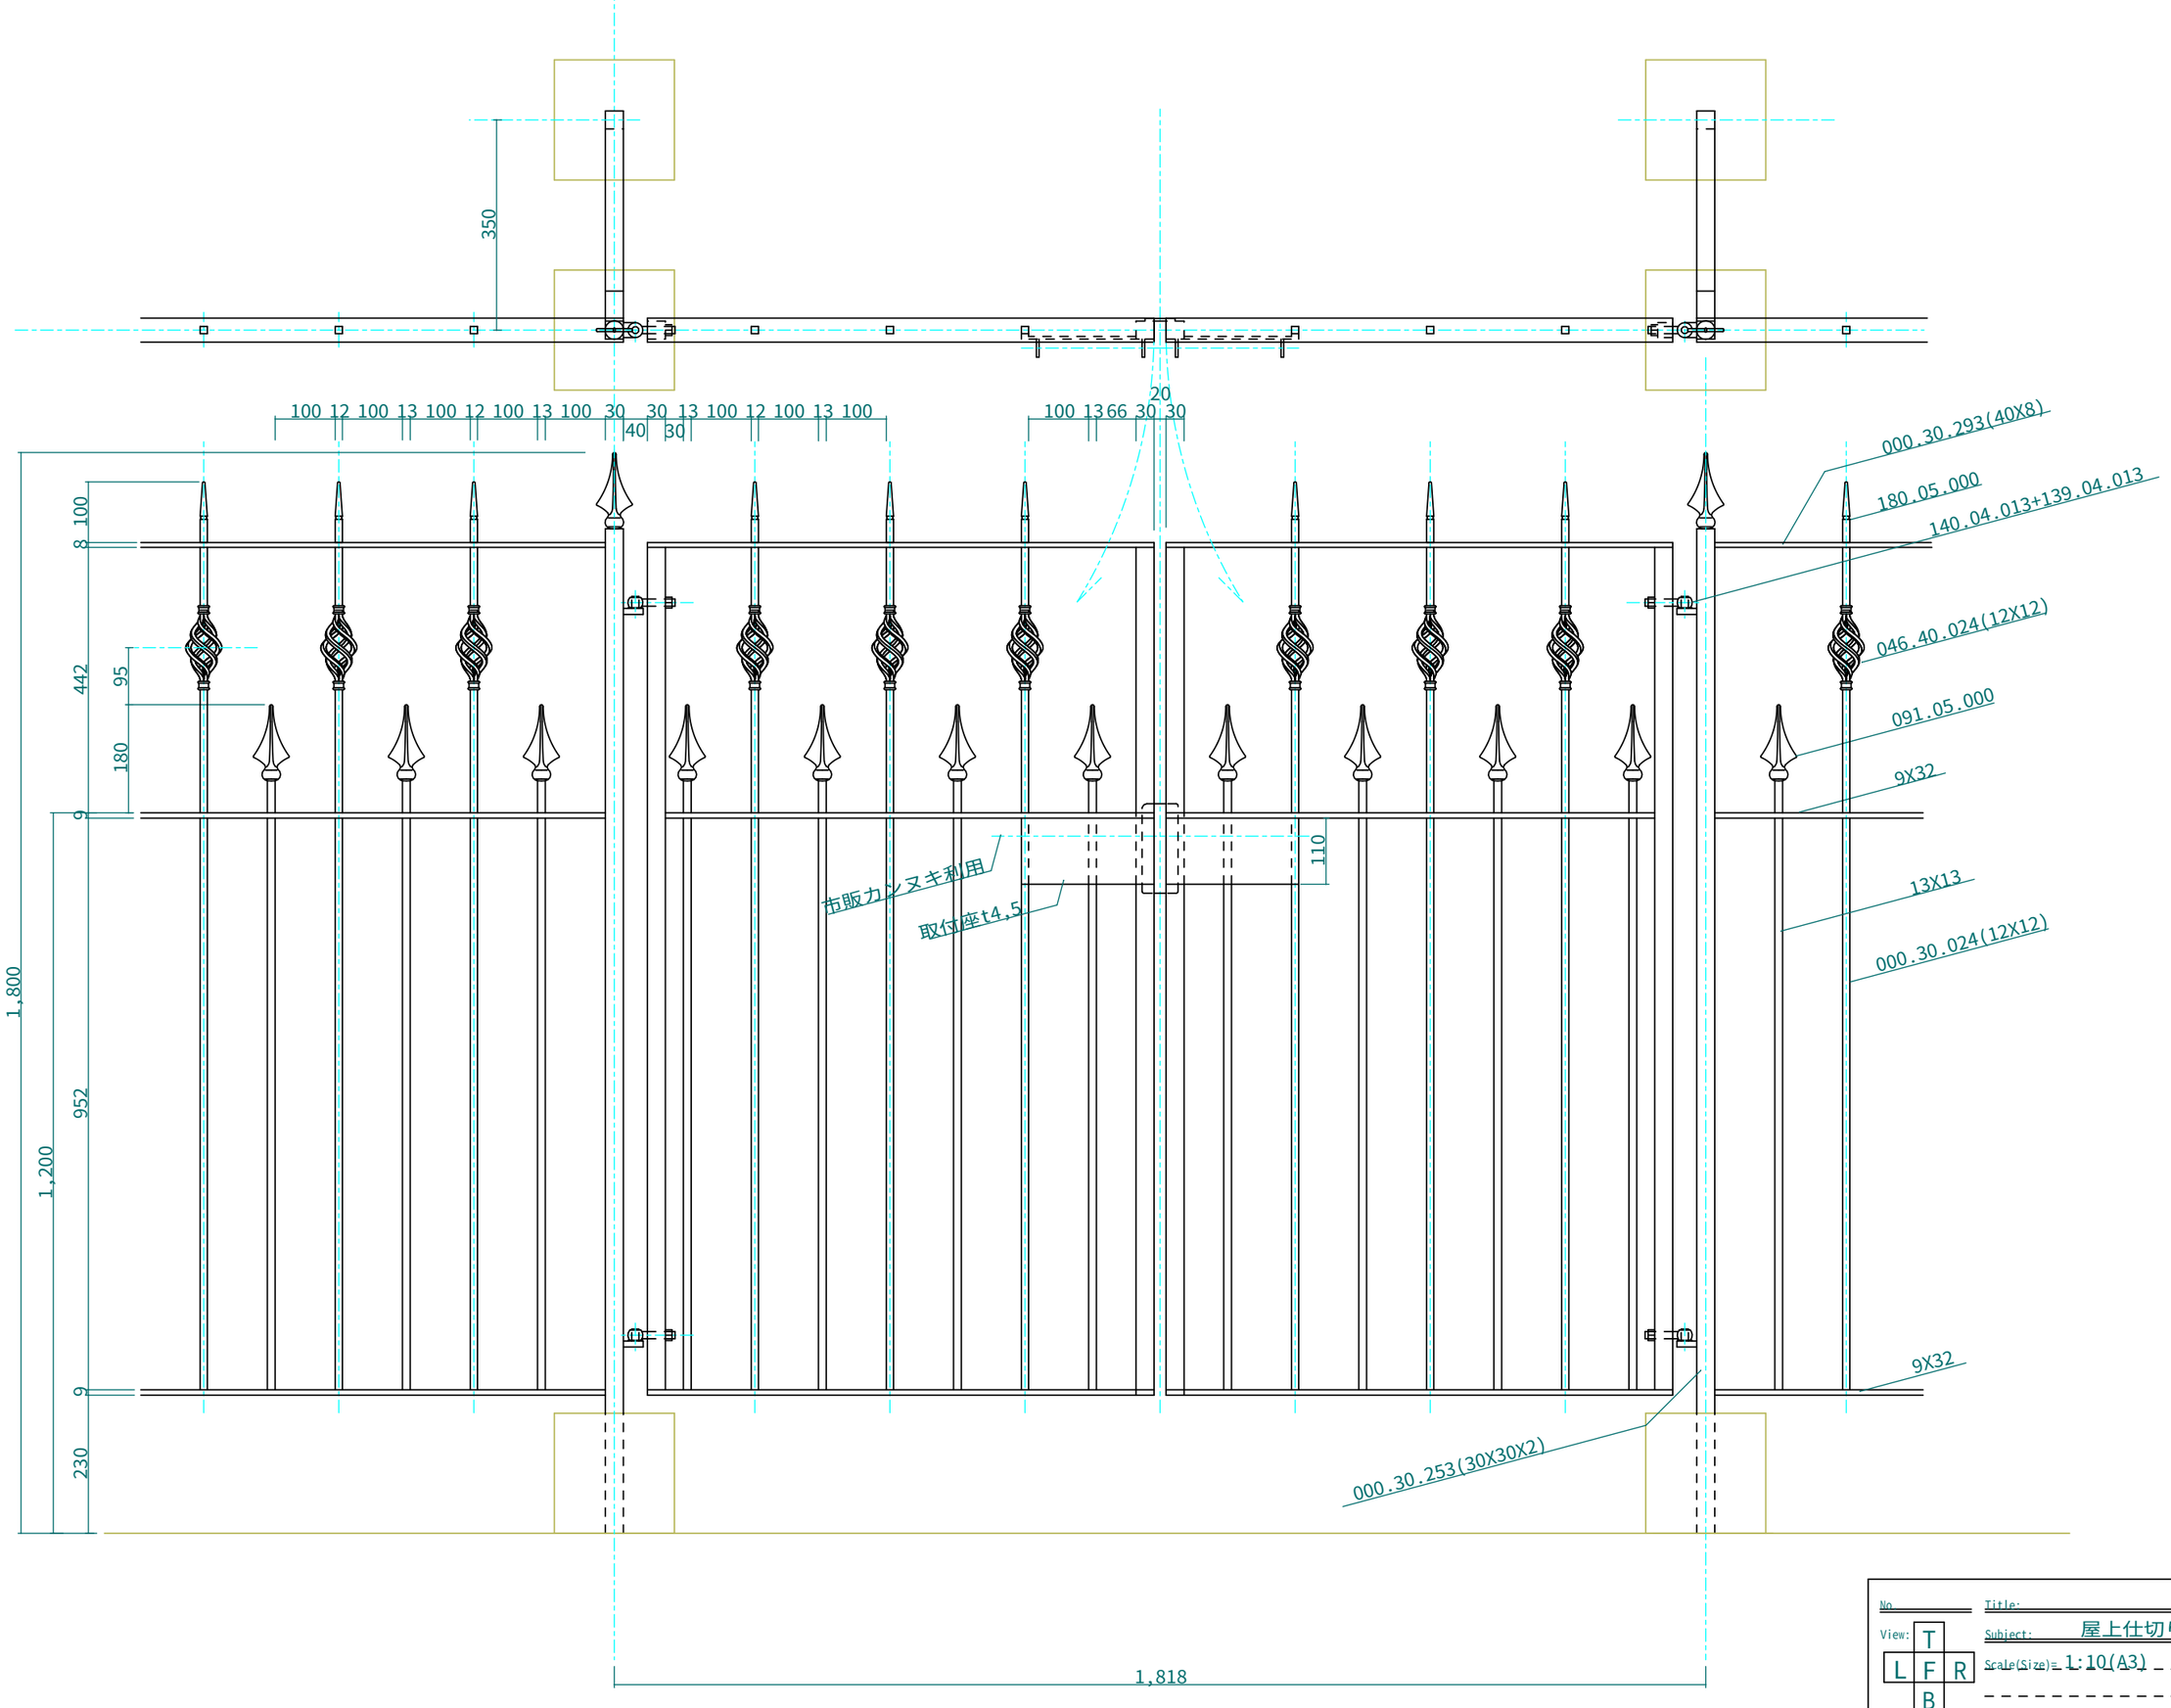

No.	Title:
View: T L F R B	Subject: 屋上仕切り扉
	Scale(Size)= 1:10(A3) Date: Sign: wij
	<LMOJ>